x¨iuh; CONFIDENTIAL
doy foHkkxh; Ø;ksx gsrq FOR DEPARTMENTAL USE ONLY
fu;kr d`fy, ugh NOT FOR EXPORT

DSSDI PROJECT MAP

DELHI GOVERNMENT
TEAM DELHI MAKING THINGS HAPPEN

772B_MUKUNDPUR EXTEN, UNAUTHORISED COLONY,PART9

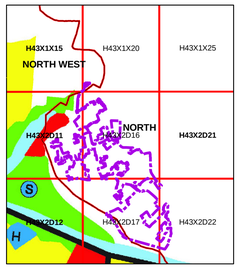

KEY PLAN
(NOT TO SCALE)

HkkjrH; lo{k.k foHkkx

SURVEY OF INDIA

DELHI STATE SPATIAL DATA INFRASTRUCTURE PROJECT

LEGEND

- COLONY BOUNDARY AS PER 2007 BUILT UP
- GOVERNMENT LAND (KH. NO.)
- PRIVATE LAND (KH. NO.)
- UN SPECIFIED LAND (KH. NO.)
- DDA HINDRANCES
- FOREST LAND
- ASI (ASI)
- H.T.LINE
- BUILDING
- PLOT LINE
- ROAD
- WATER BODIES/DRAIN/NALLAH
- SCHOOL
- RELIGIOUS SITES (TEMPLE/MOSQUE/CHURCH/GURUDWARA)
- AGRICULTURE LAND
- RAILWAY LINE
- PLANTATION/NURSERY
- BRIDGE
- TRUNK SERVICES: (WATER SUPPLY,SEWERAGE ETC.)
- MARSHY SWAMP
- BARREN LAND
- SIDE WALK
- OPEN LAND
- DIVIDER
- RESERVIOR
- VEHICLE PARKING AREA
- SUB STATION
- GARDENS/PARKS
- PAVEMENT PAVED AREA
- TRAFFIC ISLAND
- PLAY GROUND
- ZEBRA CROSSING
- BUS QUE SHELTER
- BUS TERMINAL
- CULVERT
- SCRUB AREA
- SITTING PARAMETER
- SUBWAY

ONLY LIMITED DETAILS HAVE BEEN SHOWN

ADMINISTRATIVE INDEX

Projection - UTM Datum - WGS 84

SCALE- 1:1000

10 m to 1 cm 5 cm to 50 m

10 5 0 10 20 30 40 50 Meters

For further details about this map, please contact
Project Director
Delhi State Spatial Data Infrastructure
Survey of India
'A' Block, 2nd Floor, Pushpa Bhawan,
Madangir Road, New Delhi-110062

WEBSITE - www.surveyofindia.gov.in

Reproduction in whole or part by any means is prohibited without the written permission of Survey of India, the National Mapping Agency.

© GOVERNMENT OF INDIA COPYRIGHT, 2010

772B_MUKUNDPUR EXTEN, UNAUTHORISED COLONY,PART9

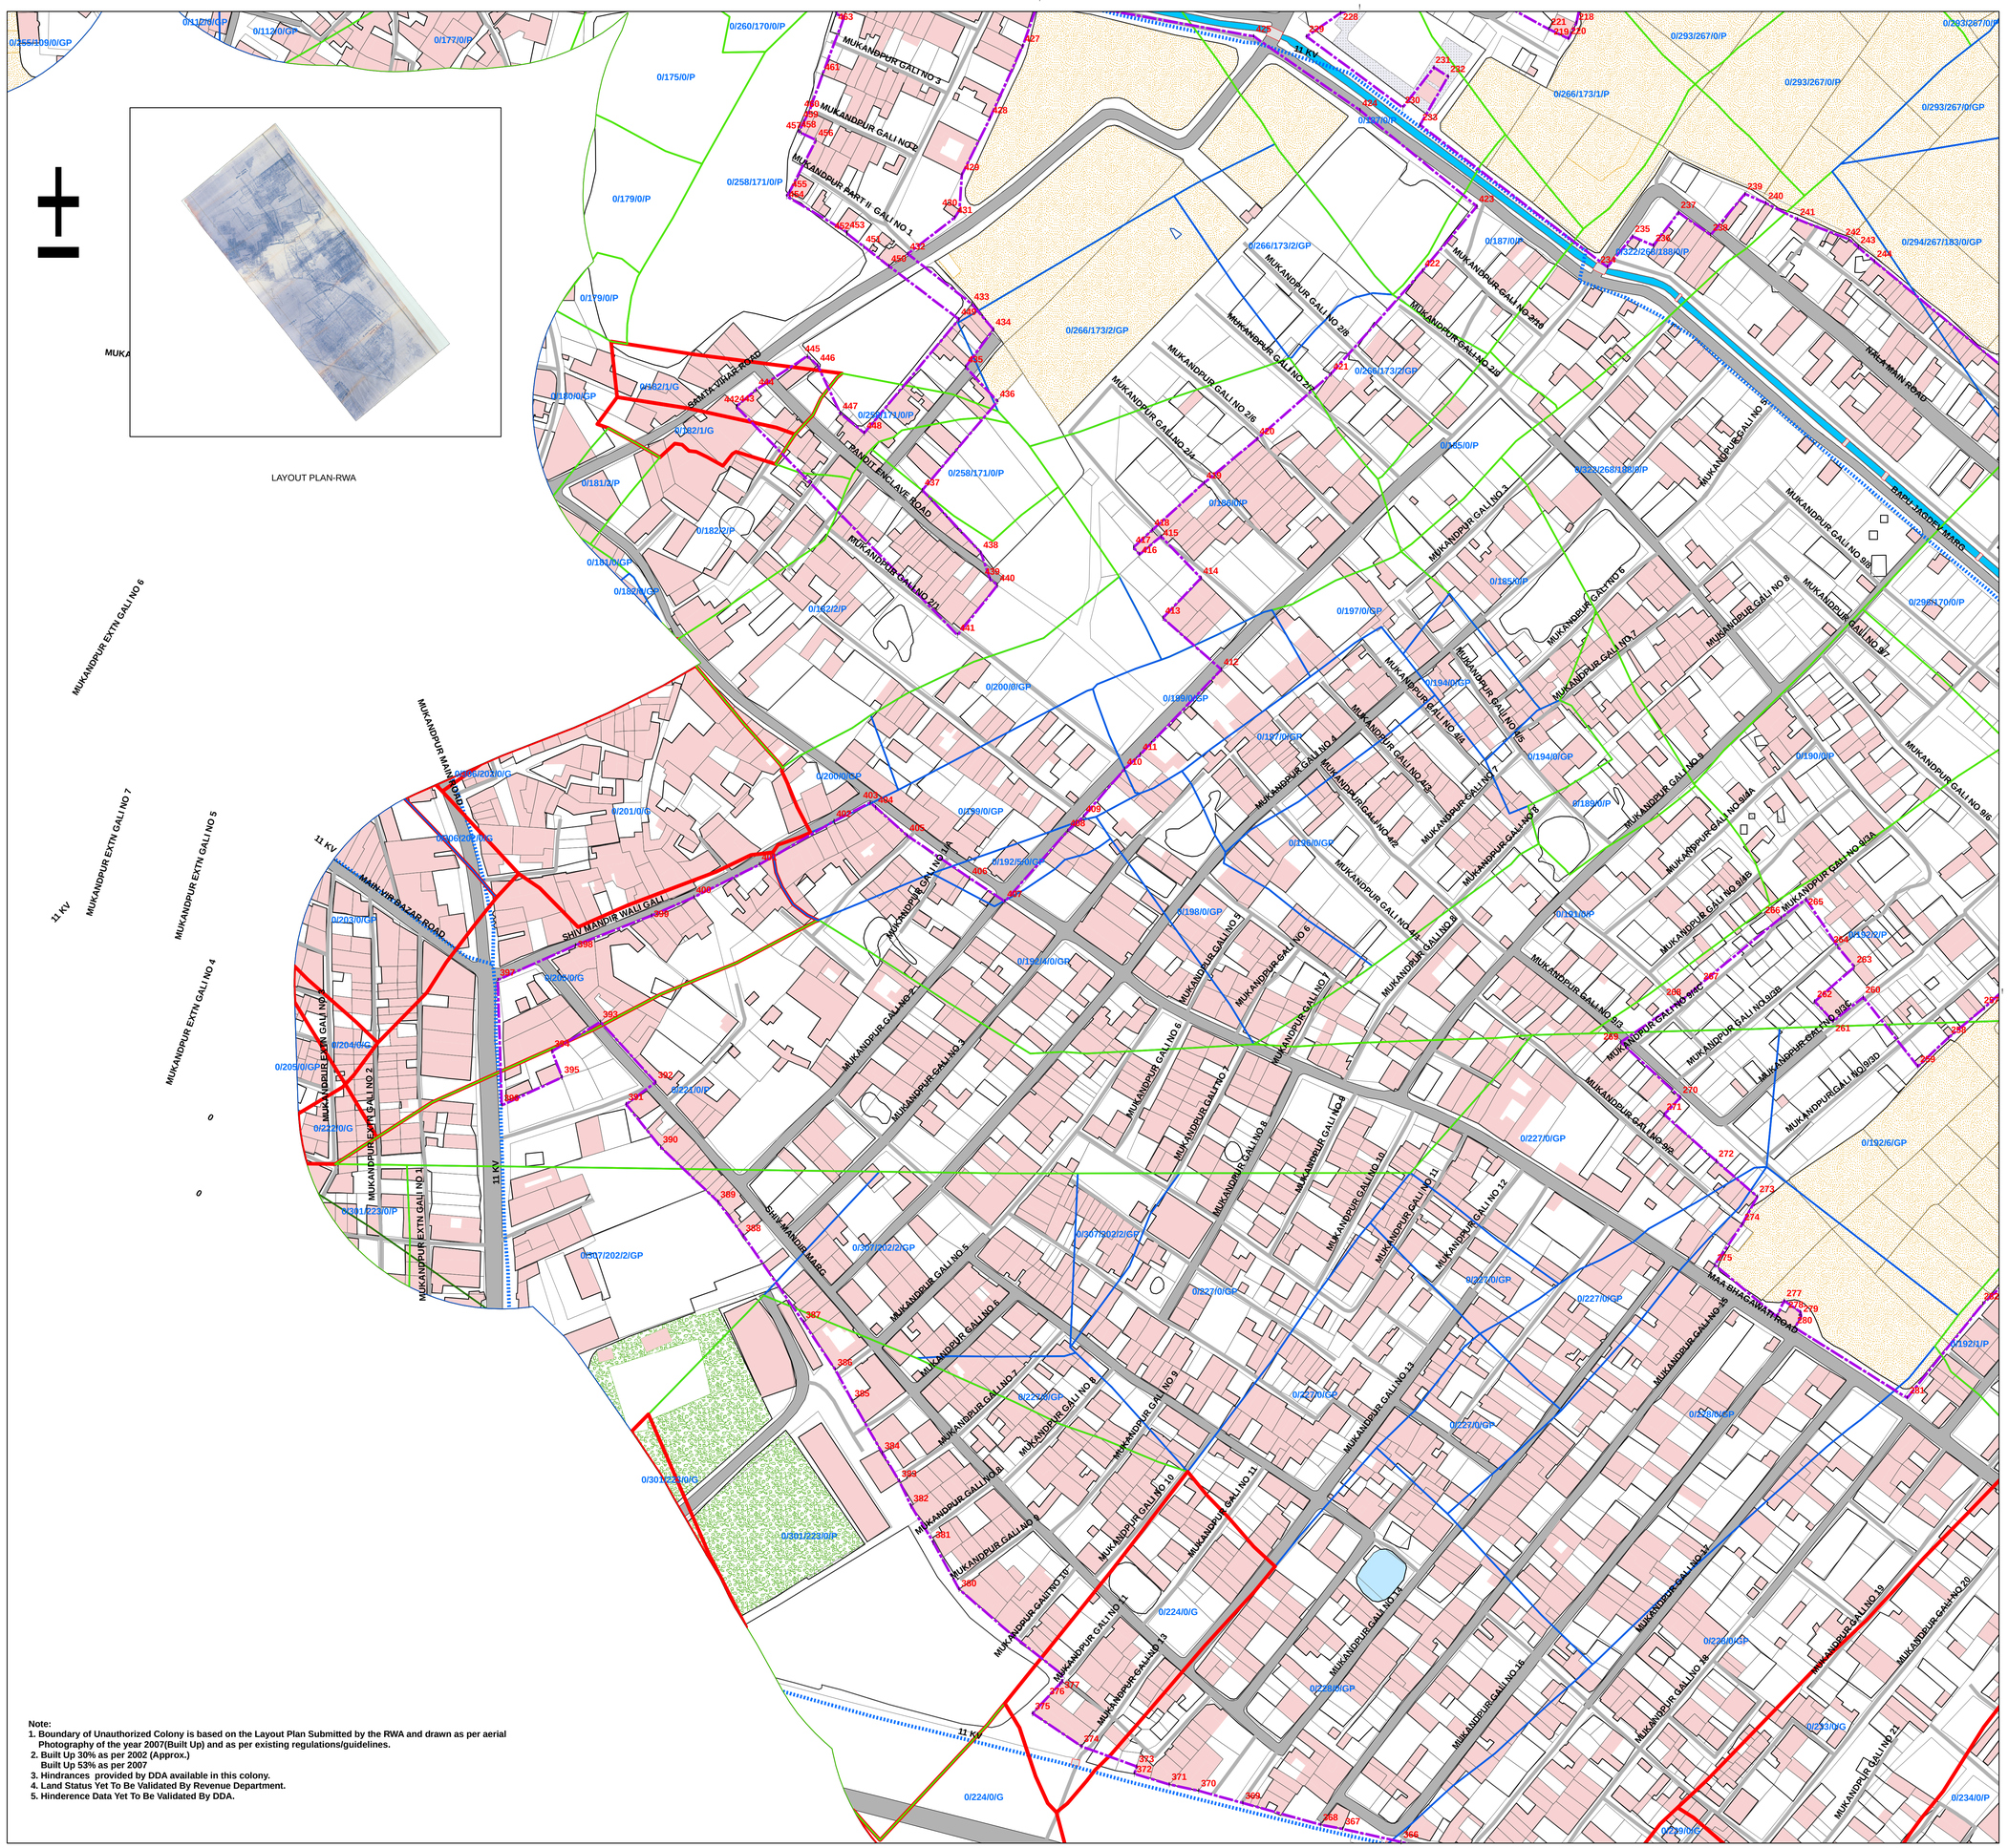

Note:
1. Boundary of Unauthorized Colony is based on the Layout Plan Submitted by the RWA and drawn as per aerial Photography of the year 2007(Built Up) and as per existing regulations/guidelines.
2. Built Up 30% as per 2002 (Approx.)
   Built Up 53% as per 2007
3. Hindrances provided by DDA available in this colony.
4. Land Status Yet To Be Validated By Revenue Department.
5. Hinderence Data Yet To Be Validated By DDA.

PROJECT EXECUTED BY M/S NAVAYUGA LTD. AND PRINTED AT DSSDI PROJECT OFFICE, SURVEY OF INDIA.